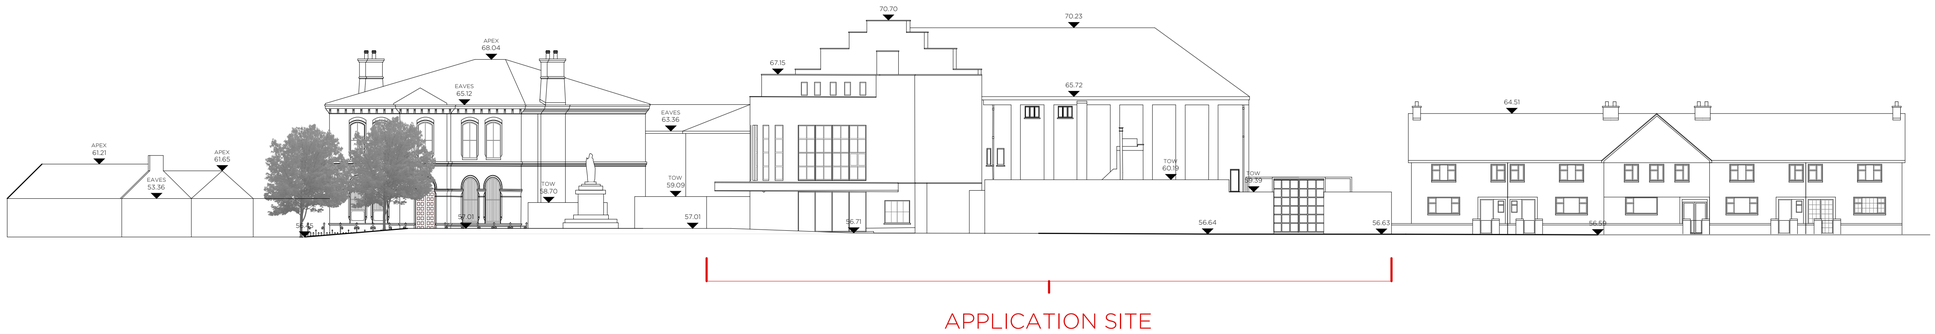

0 5 10 15 20 25

Scale

ASHE ROAD CONTEXT ELEVATION _ EXISTING

SITE ELEVATION _ EXISTING

Comhairle Contae Thiobraid Árann
Tipperary County Council

LEAD CONSULTANT / ARCHITECT:	ROBIN LEE ARCHITECTURE
QUANTITY SURVEYOR:	NOLAN CONSTRUCTION CONSULTANTS
LANDSCAPE ARCHITECT:	MITCHELL & ASSOCIATES
STRUCTURAL & CIVIL ENGINEER:	CORA
MECHANICAL & ELECTRICAL ENGINEER:	DELAP & WALLER

Issue	Description	Date	Drawn	Check
P1	STAGE 1 APPLICATION	01.05.2023	OC	RL

USE FIGURED DIMENSIONS ONLY - DO NOT SCALE FROM DRAWING - ALL DIMENSIONS TO BE CHECKED ON SITE - DRAWING TO BE READ IN CONJUNCTION WITH RELEVANT CONSULTANT DRAWINGS - ANY DISCREPANCIES TO BE REPORTED TO THE ARCHITECT
COPYRIGHT ROBIN LEE ARCHITECTURE

PART 8

ROBIN LEE ARCHITECTURE

3 Stukeley Street
London
WC2B 5LB

T: 020 3368 6724
E: info@robinleearchitecture.com
W: www.robinleearchitecture.com

Project
RIALTO DIGITAL ENTERPRISE HUB
NENAGH

Project No.
22011

Client
TIPPERARY COUNTY COUNCIL

Date	May 2023
Scale / Format	1:200 / A1
Drawn / Checked	OC / RL

Drawing No.
D.101

Drawing Name
Elevation Ashe Road_Existing

Issue
P1