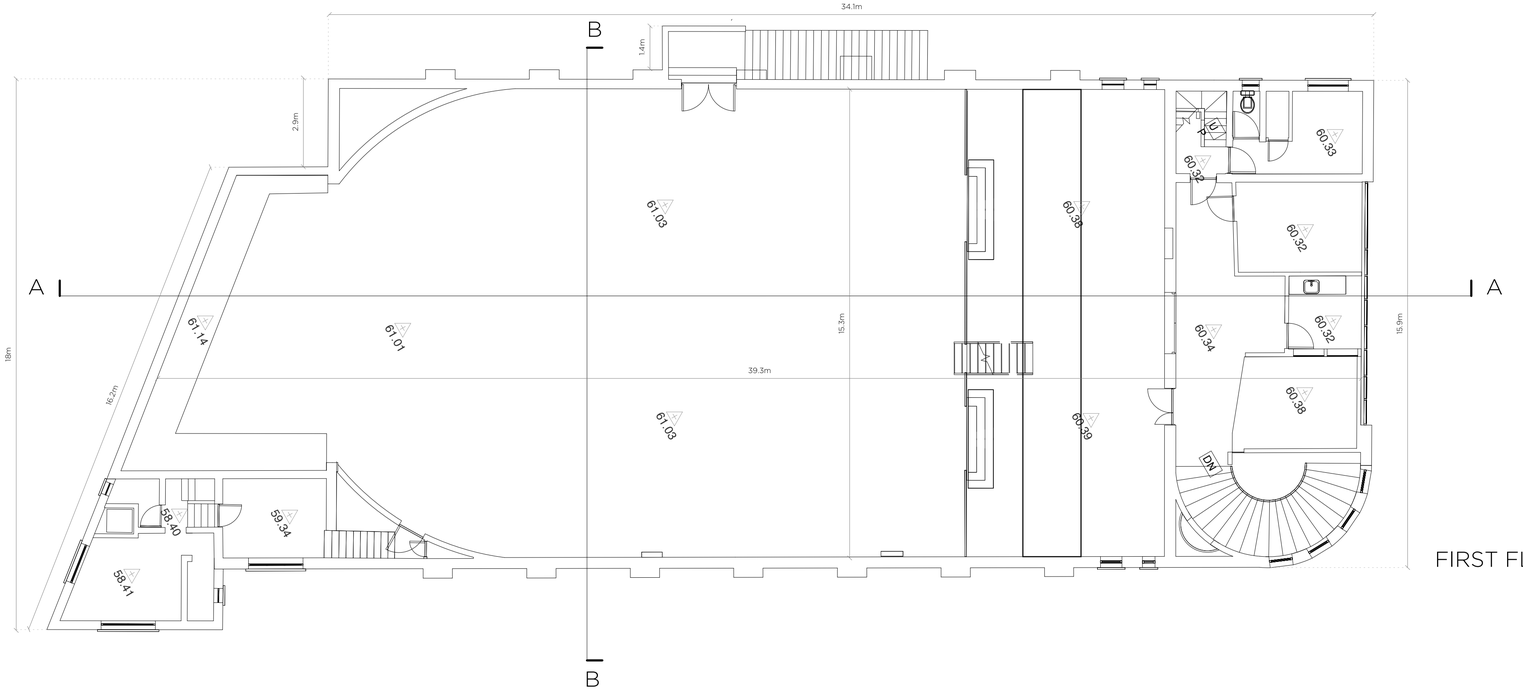

FIRST FLOOR _ EXISTING

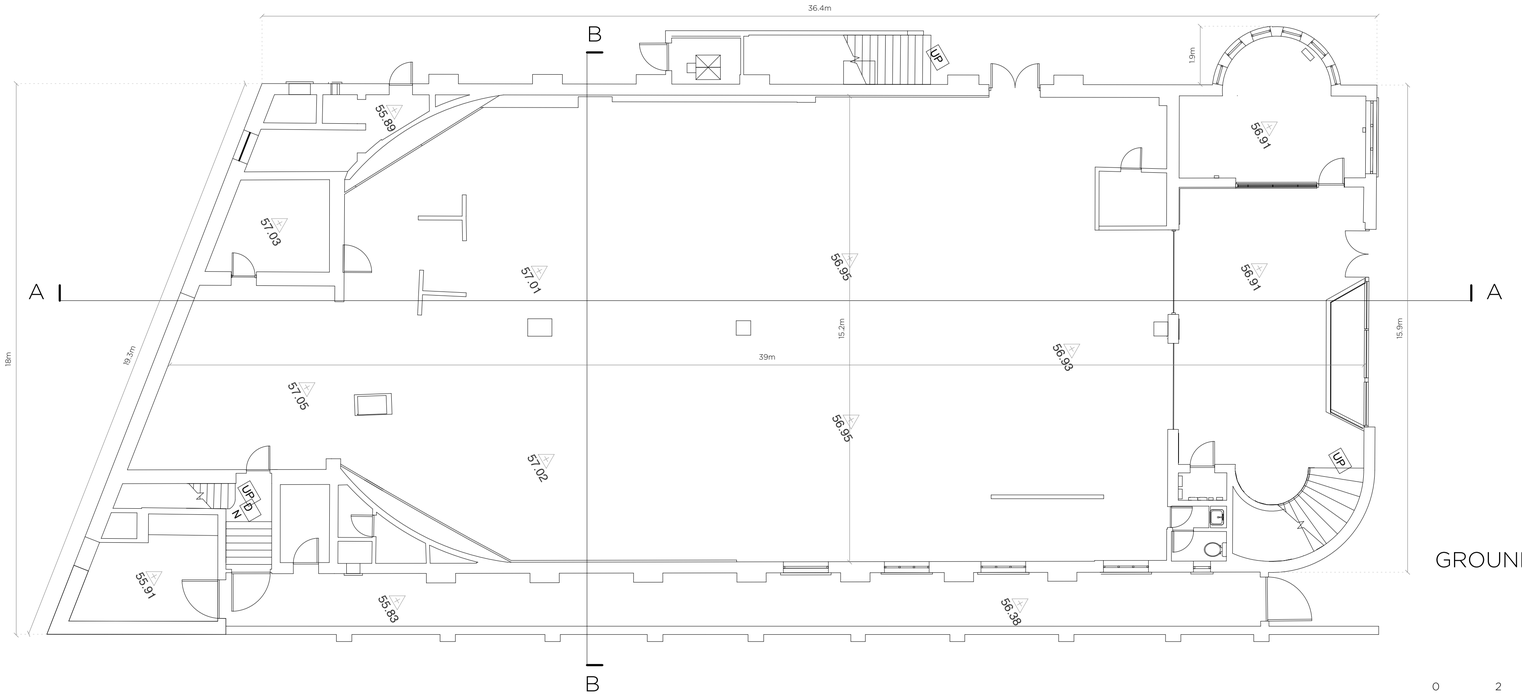

GROUND FLOOR _ EXISTING

FORMER RIALTO CINEMA _ EXISTING

0 2 4 6 8 10m

Scale

N

Comhairle Contae Thiobraid Árann
Tipperary County Council

LEAD CONSULTANT / ARCHITECT:	ROBIN LEE ARCHITECTURE
QUANTITY SURVEYOR:	NOLAN CONSTRUCTION CONSULTANTS
STRUCTURAL & CIVIL ENGINEER:	CORA
MECHANICAL & ELECTRICAL ENGINEER:	DELAP & WALLER

Issue	Description	Date	Drawn	Check
P1	PART 8 APPLICATION	01.05.2023	OC	RL

USE FIGURED DIMENSIONS ONLY - DO NOT SCALE FROM DRAWING - ALL DIMENSIONS TO BE CHECKED ON SITE - DRAWING TO BE READ IN CONJUNCTION WITH RELEVANT CONSULTANT DRAWINGS - ANY DISCREPANCIES TO BE REPORTED TO THE ARCHITECT
COPYRIGHT ROBIN LEE ARCHITECTURE

PART 8

ROBIN LEE ARCHITECTURE

3 Stukeley Street
London
WC2B 5LB

T: 020 3368 6724
E: info@robinleearchitecture.com
W: www.robinleearchitecture.com

Project
RIALTO DIGITAL ENTERPRISE HUB
NENAGH

Project No.
22011

Client
TIPPERARY COUNTY COUNCIL

Date	May 2023
Scale / Format	1:100 / A1
Drawn / Checked	OC / RL

Drawing No.
D.105

Drawing Name
Building Plans _ Existing

Issue
P1